Permit #F00147362

FilmL.A., Inc.
6255 W Sunset Blvd, 12th Floor
Hollywood, CA 90028
t: (213)977-8600 - f: (213)977-8601
www.filmla.com

Summary Information

Permit No: F00147362 **Type of Permit:** FILMING **Release Date:** 01/22/2019

Production Company CBS CORPORATION

Insured Company Name CBS CORPORATION
Contact Phone No. 1 323-956-2200
Contact Phone No. 2
Fax
Address 4024 RADFORD AVE
STUDIO CITY, California 91608

Production Title CRAZY EX GIRLFRIEND SEASON 4

Type of Production TV Sitcom

Producer Sarah Caplan

Director Dan Gregor

1st AD Roger Udwin

Production Manager Katie Carroll

FilmL.A. Coordinator Melissa Levine

Location Manager Craig Van Gundy
Primary Phone Mobile - 818-404-7880
Secondary Phone

Location Assistant N/A N/A
Primary Phone Mobile - N/A
Secondary Phone

Fees

Posting 1500	$345.00
Notification Charge	$170.00
FILMLA NON-REFUNDABLE FILM APPLICATION FEE	$685.00
LA CITY FIRE DEPARTMENT SPOT CHECK SURCHARGE	$85.00

Total Permit Fee $1,285.00

Number of Locations 2

NOT A PERMIT

FilmL.A., Inc.
6255 W Sunset Blvd, 12th Floor
Hollywood, CA 90028
t: (213)977-8600 - f: (213)977-8601
www.filmla.com

Summary Information — Location

Permit Number	F00147362	**Location Manager**	Craig Van Gundy
Production Company	CBS CORPORATION	Primary Phone	Mobile - 818-404-7880
Insured Company	CBS CORPORATION	Secondary Phone	
Production Title	CRAZY EX GIRLFRIEND SEASON 4		

This location has been CANCELED

Location Address 6150 Atoll Ave, Los Angeles, CA, 91401

Location Name VALLEY GLEN COMMUNITY PARK

Location Type Park

Location Description (Formerly Erwin Park)

Film Dates 1/29/2019 - 1/29/2019 07:00 - 15:00 1 day

Open or Closed to the Public Open

Generic Conditions
Must Maintain 5' Clearance on Sidewalks/Walkways
Must maintain local/emergency access
No cast or crew parking on area streets
No interference with merchant activity.
No interference with pedestrian traffic
No stopping or setting up in front of merchants or residents without prior approval

Equipment on Location

Type	Quantity
5 Ton Truck	5
Catering Truck	1
Generator	1
Portable restrooms	1
Stakebed Trucks	2
Vans	6

Personnel on Location

Type	Quantity
Cast	2
Crew	80
Extras	15
Off-Duty/Retired LAPD Officer(s)	2

Filming Activities Equipment on property; Exterior Dialogue; Intermittent traffic control - 2 minutes standard; Walk and talk scene in park. Woman rides bicycle.; PFO RES #63936; PLEASE TERMINATE THIS LOCATION ;

Jurisdiction **Political:** Los Angeles City - Council District 02 **Police:** Los Angeles Police Department **Fire:** Los Angeles City

NOT A PERMIT

FilmL.A., Inc.
6255 W Sunset Blvd, 12th Floor
Hollywood, CA 90028
t: (213)977-8600 - f: (213)977-8601
www.filmla.com

Summary Information — Location

Permit Number	F00147362	**Location Manager**	Craig Van Gundy
Production Company	CBS CORPORATION	Primary Phone	Mobile - 818-404-7880
Insured Company	CBS CORPORATION	Secondary Phone	
Production Title	CRAZY EX GIRLFRIEND SEASON 4		

Thomas Guide **Page:** 532 **Grid:** D7

Approvals LOS ANGELES CITY POLICE DEPARTMENT Gabriel Aleman

Parking

Base Camp	7333 Radford Ave, 91605	**Crew Parking**	7333 Radford Avenue , 91605
Location Type : Other Location		Location Type : Other Location	

Posting "No Parking" signs E/S ATOLL AVE FROM ERWIN TO 6118 ATOLL AVE.
W/S ETHEL AVE FROM ERWIN TO 6119 ETHEL AVE.

Approximate Footage County Parking **Log Number**

Date(s) 1/29/2019 to 1/29/2019 **Time(s)** 00:00 to 00:00

NOT A PERMIT

FilmL.A., Inc.
6255 W Sunset Blvd, 12th Floor
Hollywood, CA 90028
t: (213)977-8600 - f: (213)977-8601
www.filmla.com

Summary Information — Location

Permit Number	F00147362	**Location Manager**	Craig Van Gundy
Production Company	CBS CORPORATION	Primary Phone	Mobile - 818-404-7880
Insured Company	CBS CORPORATION	Secondary Phone	
Production Title	CRAZY EX GIRLFRIEND SEASON 4		

Location Address Sidewalk on the North and South Sides of Simpson Ave., West of Lankershim 200', Los Angeles, CA, 91695

Location Type Sidewalk

Prep Dates 1/23/2019 - 1/23/2019 04:00 - 07:00 1 day

Film Dates 1/23/2019 - 1/23/2019 07:00 - 11:30 1 day

Open or Closed to the Public Open

Generic Conditions
Community Survey Obtained
Must Maintain 5' Clearance on Sidewalks/Walkways
Must maintain local/emergency access
No cast or crew parking on area streets
No interference with merchant activity.
No stopping or setting up in front of merchants or residents without prior approval
Number of uniformed officers listed on the permit is a minimum requirement.
Permittee remains responsible for deploying a sufficient number of uniformed officers to provide traffic and crowd control to ensure the safety of the film crew and the public.
Traffic Officers Required

Please see attached documents
Simpson Ave (Alt sidewalk closure) btwn Lankershim Ave & 200ft West - Crazy Ex Girlfriend.pdf
CCE07242018 (2).pdf

Equipment on Location

Type	Quantity
5 Ton Truck	5
Generator	1
Portable restrooms	1
Stakebed Trucks	2
Vans	6

Personnel on Location

Type	Quantity
Cast	2
Crew	80
Extras	15
Off-Duty/Retired LAPD Officer(s)	1

Filming Activities Equipment on sidewalk, in curb lane & across street; Exterior Dialogue; Intermittent pedestrian control; Intermittent traffic control - 2 minutes standard; Nearest address 7515 Lankershim Blvd. NoHo 91695; Walk and talk dialogue scene.; Car parked on South side of Simpson. Pedestrian on North side sees the car. Conversation across

NOT A PERMIT

FilmL.A., Inc.
6255 W Sunset Blvd, 12th Floor
Hollywood, CA 90028
t: (213)977-8600 - f: (213)977-8601
www.filmla.com

Summary Information — Location

Permit Number	F00147362	**Location Manager**	Craig Van Gundy
Production Company	CBS CORPORATION	Primary Phone	Mobile - 818-404-7880
Insured Company	CBS CORPORATION	Secondary Phone	
Production Title	CRAZY EX GIRLFRIEND SEASON 4		

Simpson; ITC + IPC on Simpson.; Equipment and Crew Staging in restaurant parking lot at 7515 Lankershim Blvd.; Camera equipment on sidewalk and in curb lane. ;

Jurisdiction **Political:** Los Angeles City - Council District 02 **Police:** Los Angeles Police Department **Fire:** Los Angeles City

Thomas Guide **Page:** 532 **Grid:** H4

Approvals LOS ANGELES CITY POLICE DEPARTMENT Richard Priest

Coordinator Note APPROVAL FROM KAREN BOWIE 1/22

Parking

Base Camp Location Type : Other Location	7333 Radford Avenue, North Hollywood, CA, 91605	**Crew Parking** Location Type : Other Location	7333 Radford Avenue, North Hollywood, CA, 91605

Posting "No Parking" signs BOTH SIDES OF SIMPSON AVENUE FROM LANKERSHIM HEADING 250 FEET WEST (FOR PICTURE)
W/S LANKERSHIM FROM SIMPSON/CHOHASSET NORTH TO TO SATICOY.

Approximate Footage 1201 - 1500 **Log Number** 229445

Date(s) 1/23/2019 to 1/23/2019 **Time(s)** 00:00 to 00:00

Lane / Full Closure ALTERNATING SIDEWALK CLOSURE- NORTH AND SOUTH SIDES OF SIMPSON / COHASSET AVENUE 200 FEET WEST OF LANKERSHIM AVENUE

Approximate Footage 0 - 300

Date(s) 1/23/2019 to 1/23/2019 **Time(s)** 07:00 to 11:30

NOT A PERMIT

Permit #F00147362

SIDEWALK CLOSED CROSS HERE
R9-11a(LT)

SIDEWALK CLOSED CROSS HERE
R9-11a(RT)

SIDEWALK CLOSED
R9-9

Ⓢ TRAFFIC SIGNAL
● TRAFFIC CONE
TYPE I W/ SIGN
HIGH LEVEL WARNING DEVICE

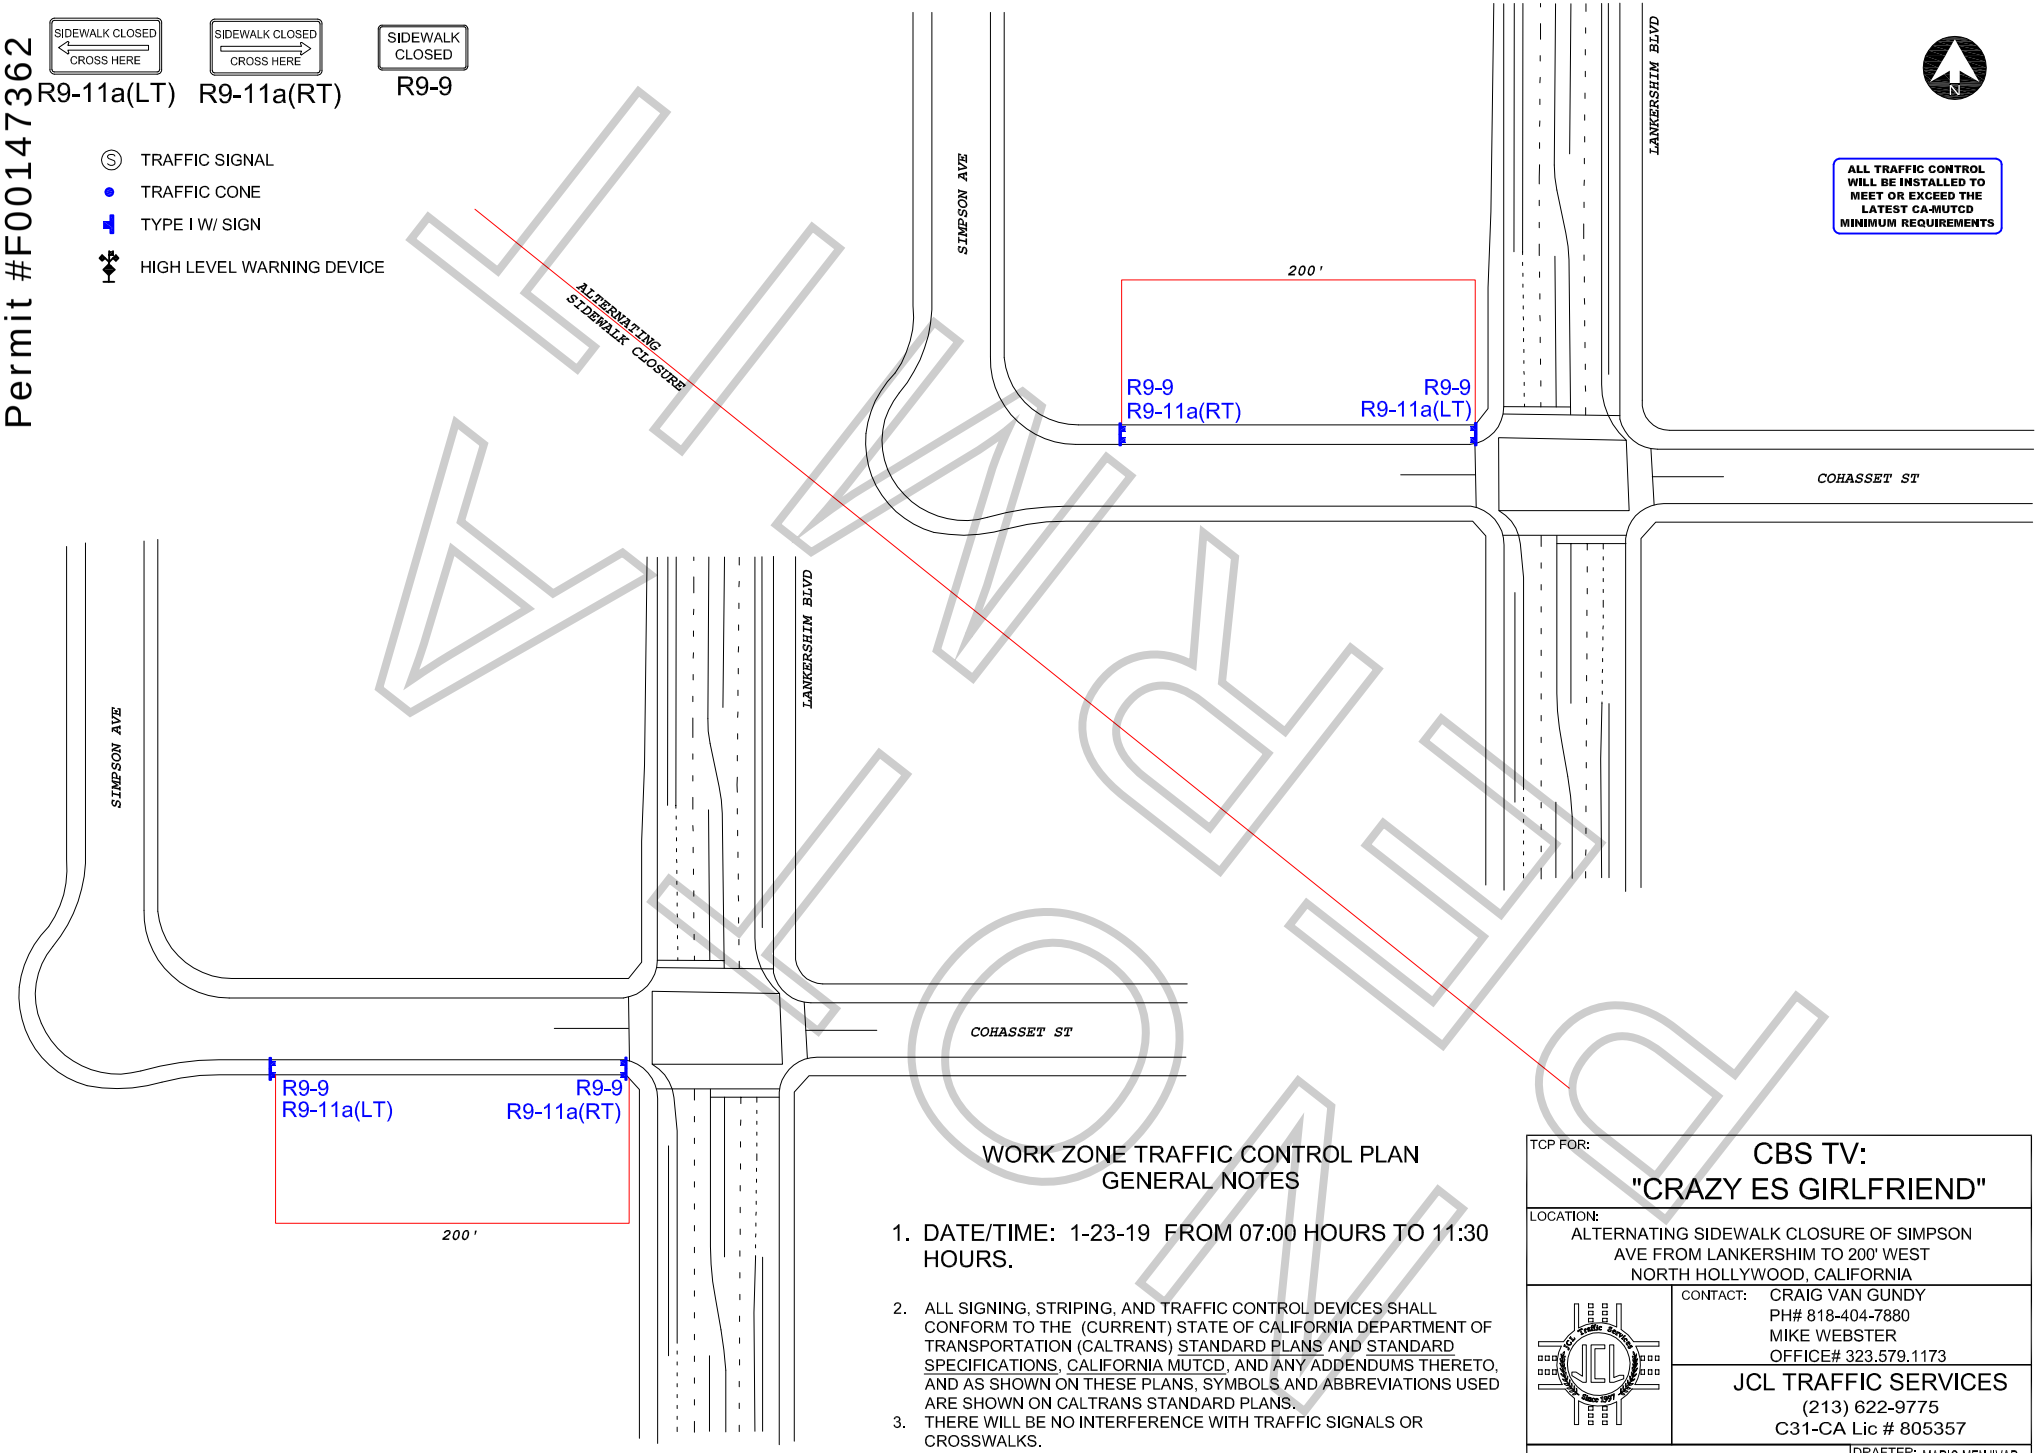

ALL TRAFFIC CONTROL WILL BE INSTALLED TO MEET OR EXCEED THE LATEST CA-MUTCD MINIMUM REQUIREMENTS

WORK ZONE TRAFFIC CONTROL PLAN GENERAL NOTES

1. DATE/TIME: 1-23-19 FROM 07:00 HOURS TO 11:30 HOURS.

2. ALL SIGNING, STRIPING, AND TRAFFIC CONTROL DEVICES SHALL CONFORM TO THE (CURRENT) STATE OF CALIFORNIA DEPARTMENT OF TRANSPORTATION (CALTRANS) STANDARD PLANS AND STANDARD SPECIFICATIONS, CALIFORNIA MUTCD, AND ANY ADDENDUMS THERETO, AND AS SHOWN ON THESE PLANS, SYMBOLS AND ABBREVIATIONS USED ARE SHOWN ON CALTRANS STANDARD PLANS.
3. THERE WILL BE NO INTERFERENCE WITH TRAFFIC SIGNALS OR CROSSWALKS.
4. CONES WILL BE 28" MINIMUM HEIGHT AND HAVE REFLECTORIZED SLEEVES FOR NIGHT WORK.
5. POLICE WILL DIRECT TRAFFIC IF NECESSARY.

TCP FOR: CBS TV: "CRAZY ES GIRLFRIEND"

LOCATION: ALTERNATING SIDEWALK CLOSURE OF SIMPSON AVE FROM LANKERSHIM TO 200' WEST NORTH HOLLYWOOD, CALIFORNIA

CONTACT: CRAIG VAN GUNDY
PH# 818-404-7880
MIKE WEBSTER
OFFICE# 323.579.1173

JCL TRAFFIC SERVICES
(213) 622-9775
C31-CA Lic # 805357

DATE | REVISIONS

DRAFTER: MARIO MENJIVAR
SCALE: N.T.S.
FILM LA: ML

LIVE

Appointment of Stanley Production Services
As Authorized Agent and Representative

I certify that I am a representative of CBS Corporation ("Principal") and am authorized to enter into binding contractual agreements on its behalf. I further certify that I am authorized by Principal to appoint other representatives and agents for Principal and to give such representatives and agents authority to enter into and bind Principal to agreements relating to the issuance of and compliance with location film (e.g. theatrical, television, commercial and other motion. picture filming) and still photographic permits, including the permits themselves and any riders to such permits. Acting on behalf of Principal in my capacity as its authorized representative, I appoint Stanley Production Services and it employees and agents SPS as Principal's authorized representatives and agents to apply for location film (e.g. theatrical, television, commercial and other motion. picture filming) and still photographic permits on behalf of Principal through FilmLA, Inc. for any city, county or through any other jurisdictions where FilmLA, Inc. operates, to negotiate, discuss, accept, modify, agree to and bind Principal to the terms and conditions of such permits (including all restrictions and/or community guidelines applicable to any such permit); and to execute such permits on behalf of Principal. Principal understands, acknowledges and agrees that it (and/or its insurer) remains responsible and liable for all obligations imposed by or incidental to any permit or rider issued to Principal signed by any employee or agent of (including any coordinator, runner or messenger used by) SPS Principal further agrees to comply with the terms and conditions of any such permits and hereby appoint SPS as an authorized representative to facilitate compliance with such terms and conditions following issuance of any such permits and to enter into agreements for Principal with respect thereto. Any person, agency, entity, or organization (including FilmLA, Inc. and any city, county or other jurisdictions where FilmLA, Inc. operates) may rely upon this appointment and need not obtain further authorization for any act described herein. An original or faxed copy of this appointment shall be sufficient, and may be treated as an original for your purposes. The appointment may be revoked by Principal at any time in writing delivered to FilmLA, Inc., but in any case shall expire one (1) year from the date of execution set forth below.

I declare under penalty of perjury under the laws of the State of California that I am authorized to appoint SPS as agent for Principal, and based upon that authority I hereby appoint SPS as Principal's agent as set forth herein.

Date: 7/24/2018

Representative's Signature

Craig Van Gundy

Representative's Name (Please Print)

Locations

Representative's Title (Please Print)

CBS Corporation

Name of Principal (i.e. company name) (Please Print)

Street: 7333 Radford Avenue
City: North Hollywood
State: CA
ZIP: 91605

Principal's Mailing Address (Please Print)

818-255-7370

Principal's Phone Number (Please Print)

Stanley Production Services

957 Woodlawn Dr
Thousand Oaks Ca 91360

NOT A PERMIT